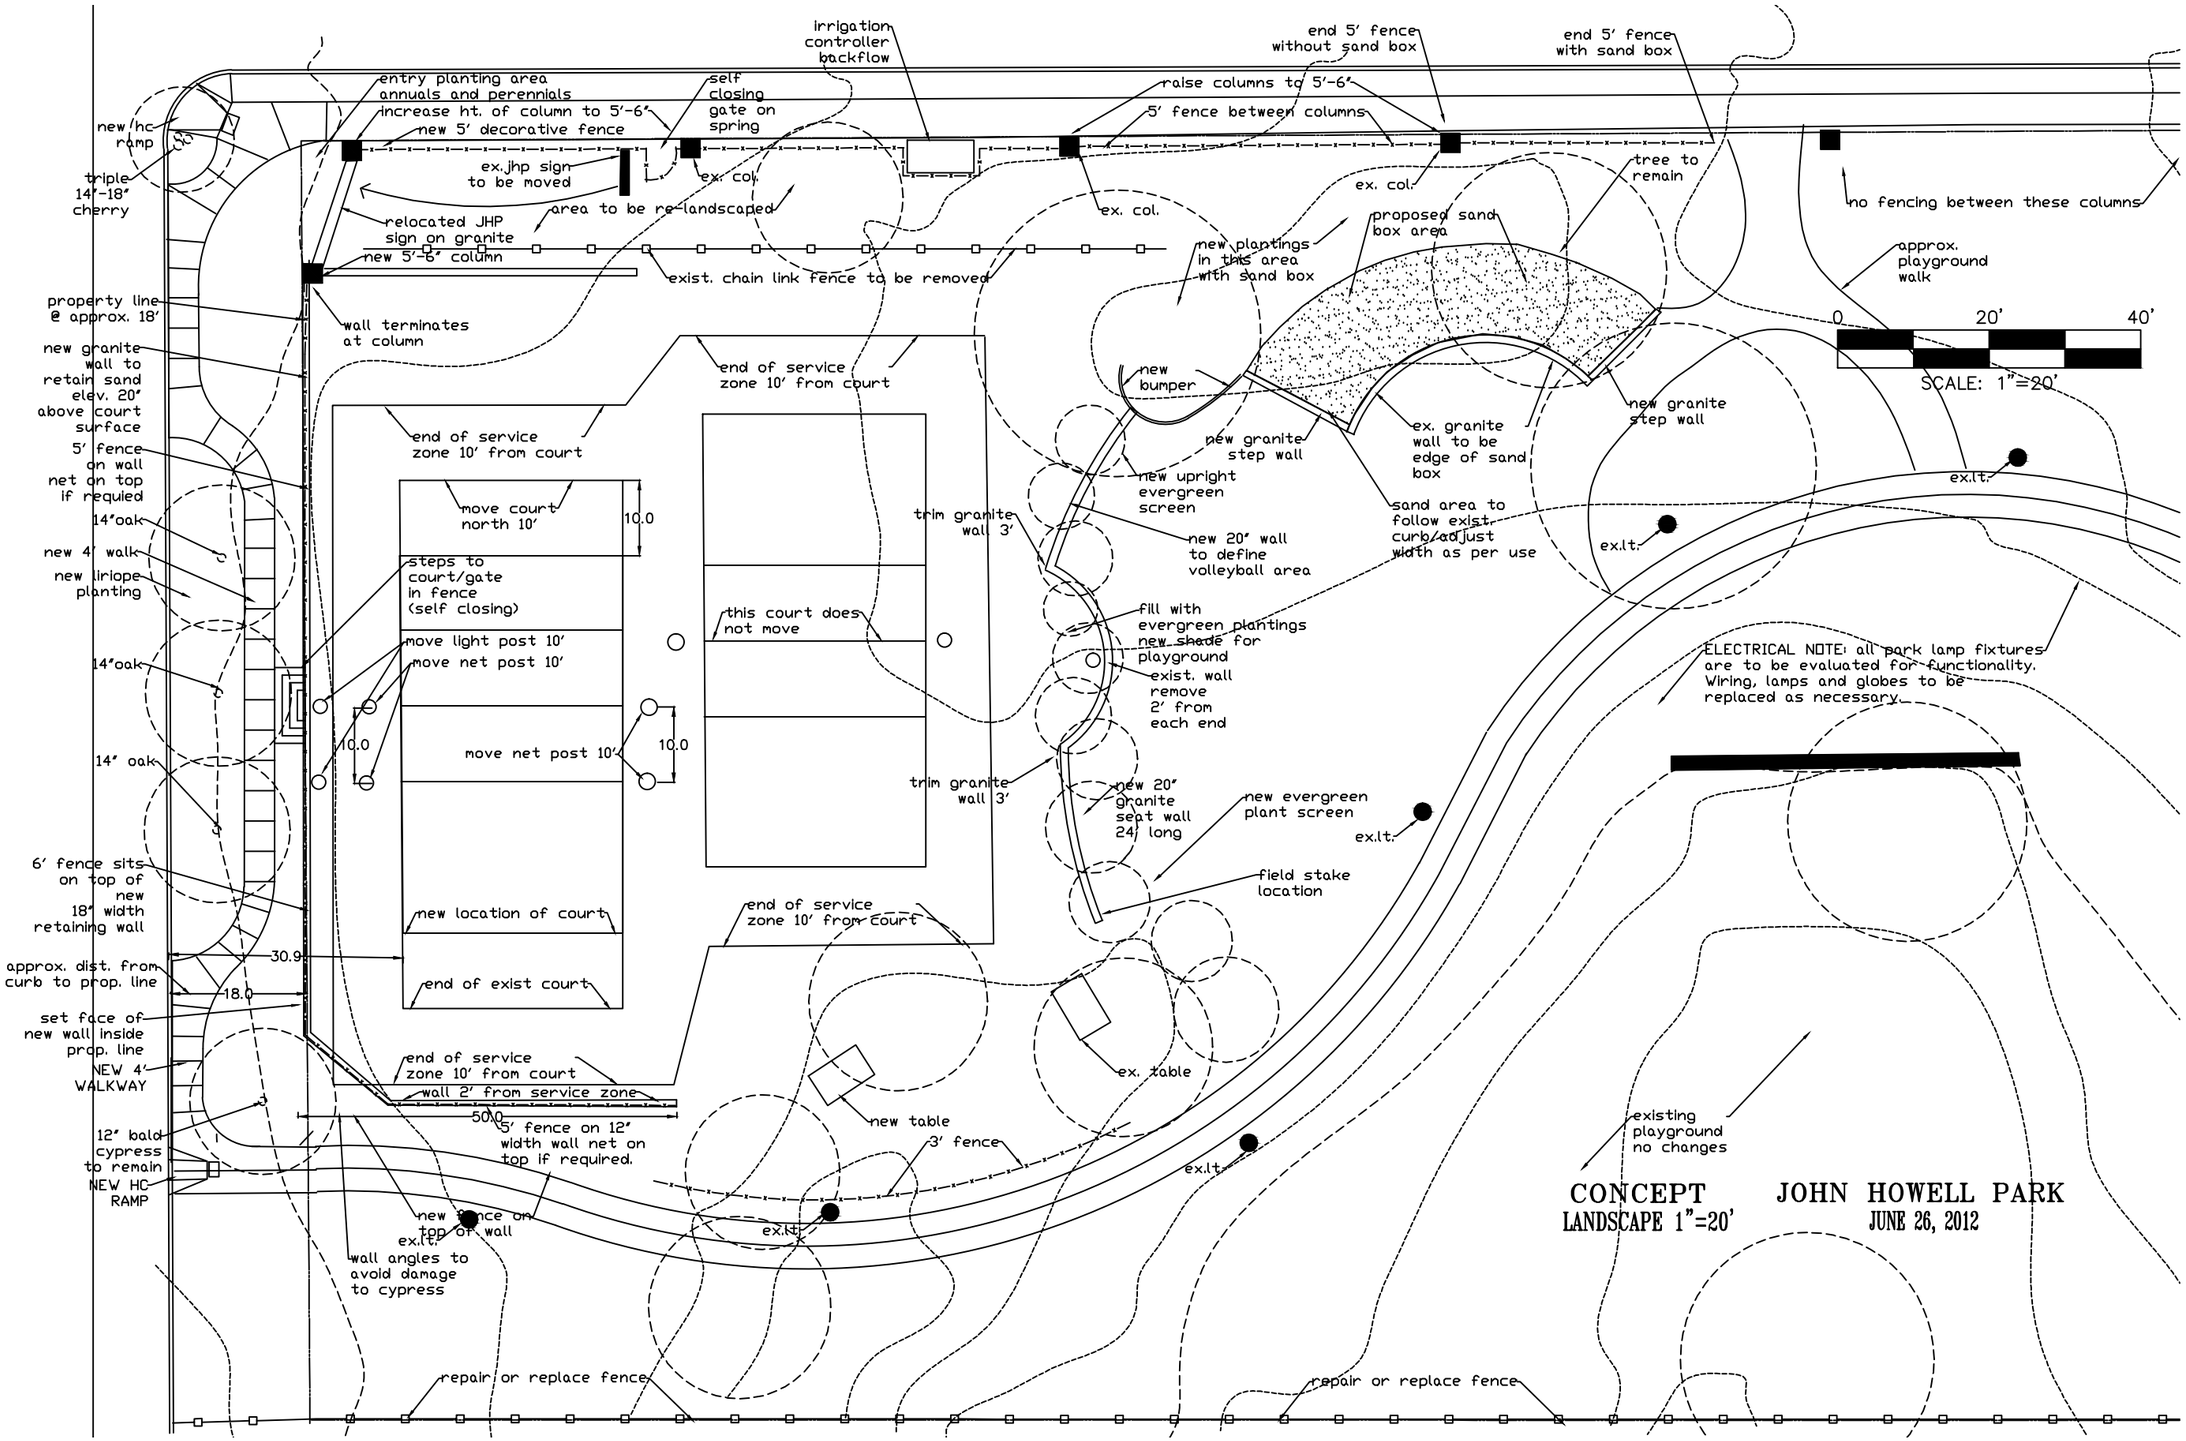

CONCEPT JOHN HOWELL PARK

LANDSCAPE 1"=20' JUNE 26, 2012